SCALE

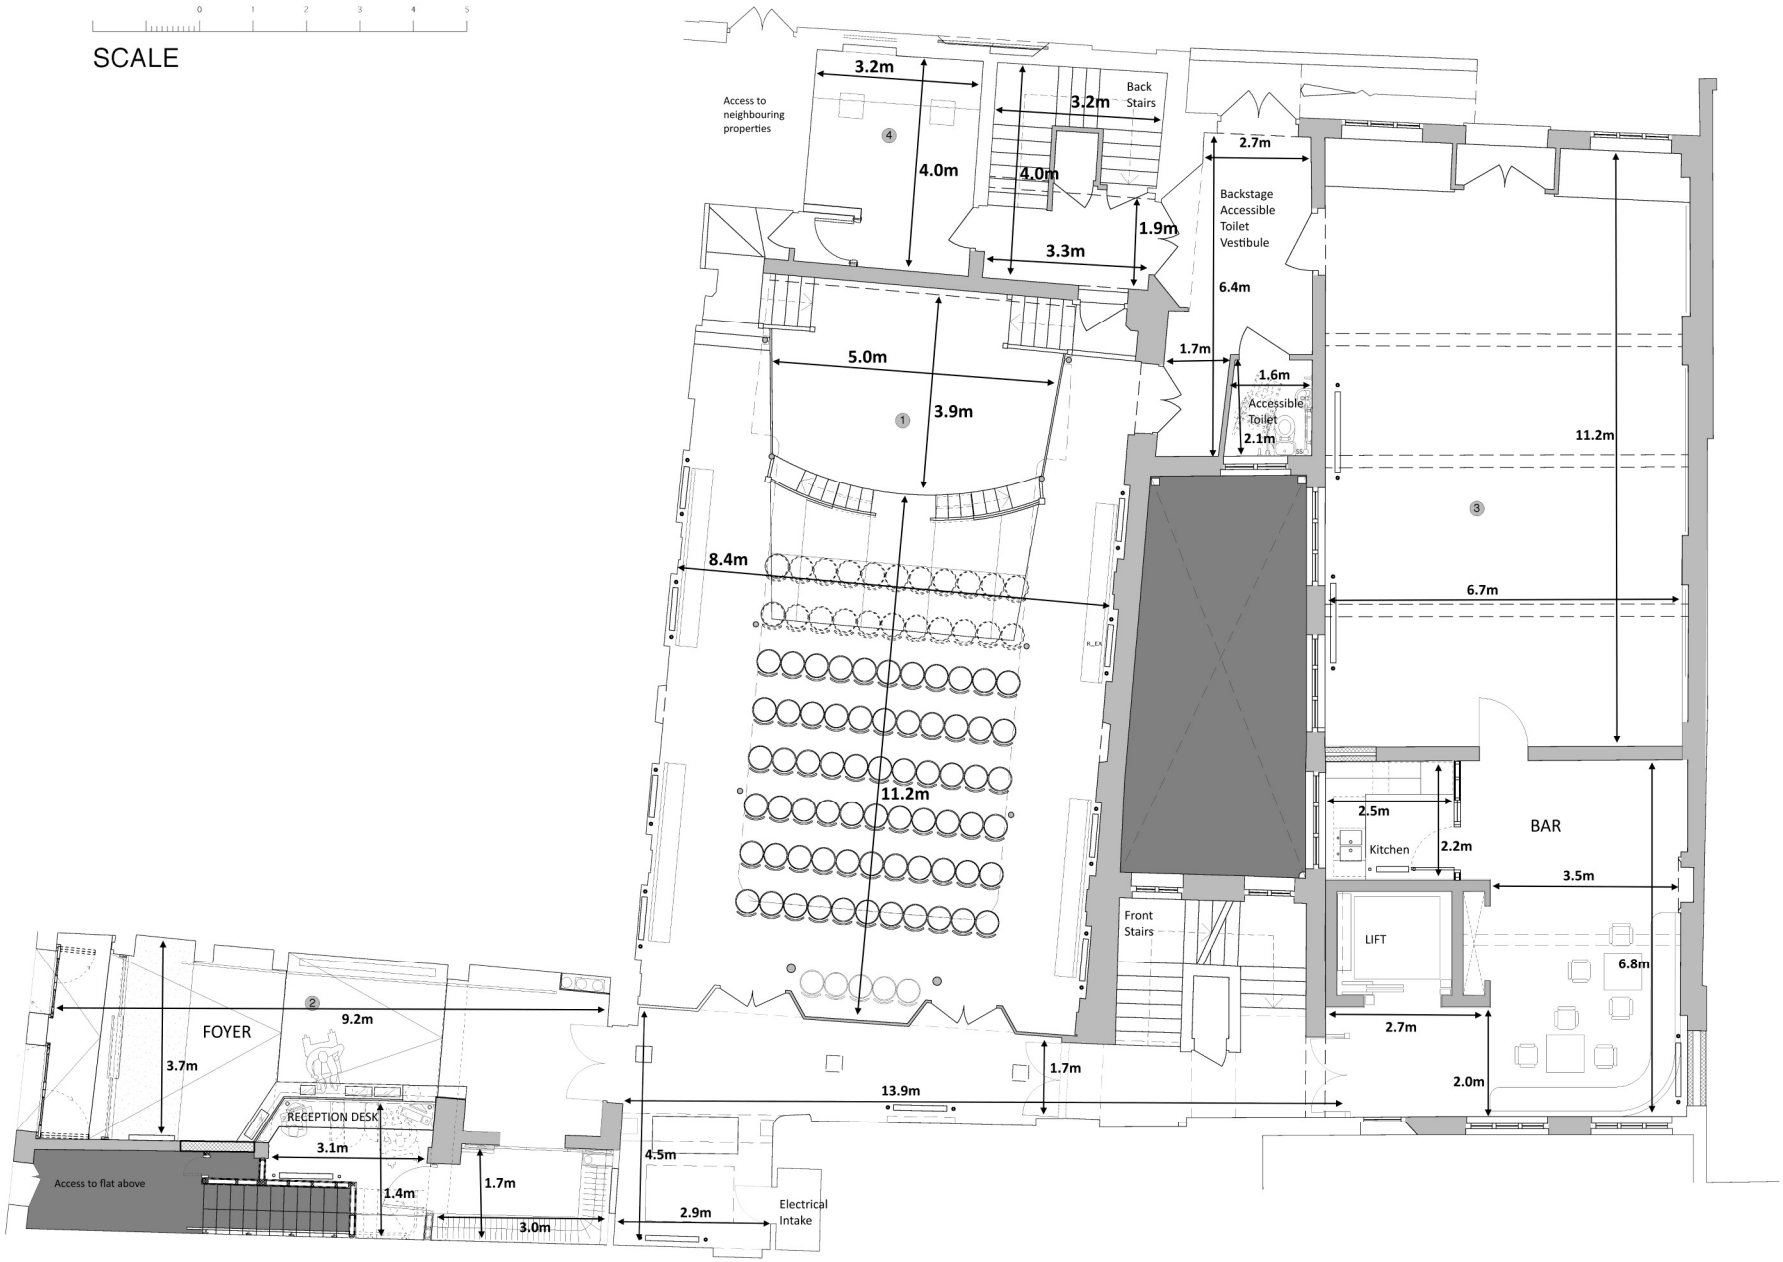

KEY:

1. MUSIC HALL
2. ENTRANCE / RECEPTION AREA
3. **MAY SCOTT STUDIO**
4. ACCESSIBLE DRESSING ROOM

HOXTON HALL - GROUND FLOOR PLAN
1: 50 @A1